2617
10-15-13

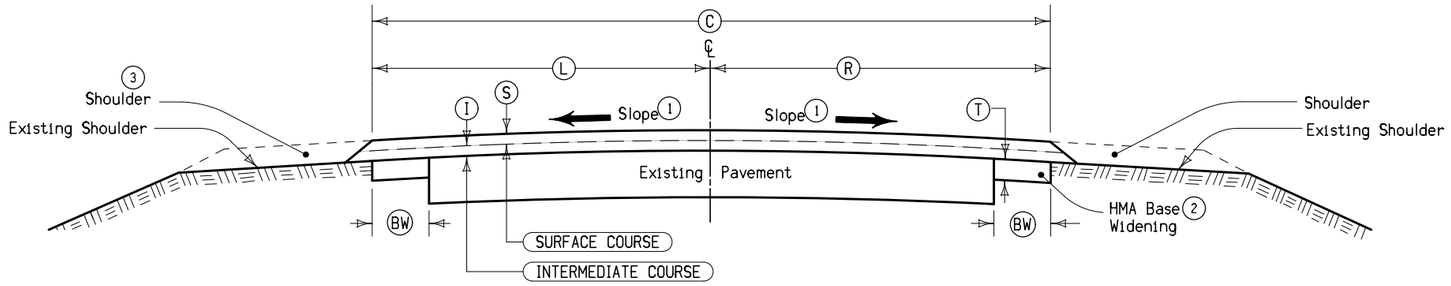

Location			S	I	C	L	R	T	BW	Remarks
Road Identification	Station To Station		Inches	Inches	Feet	Feet	Feet	Inches	Feet	

(1) Match finished slope to existing pavement, except that the maximum allowable slope is 3.0%, minimum allowable slope is 2.0%. Section may be modified as directed by the Engineer through areas of special shaping.

Refer to tabulation listing of superelevated curves and Standard Road Plans for additional requirements through superelevated curves.

(2) Base Widening quantities are not included with Resurfacing quantities, see Standard Road Plan PV-203.

(3) Refer to shoulder typicals.

TYPICAL CROSS SECTION
HMA RESURFACING WITH BASE WIDENING